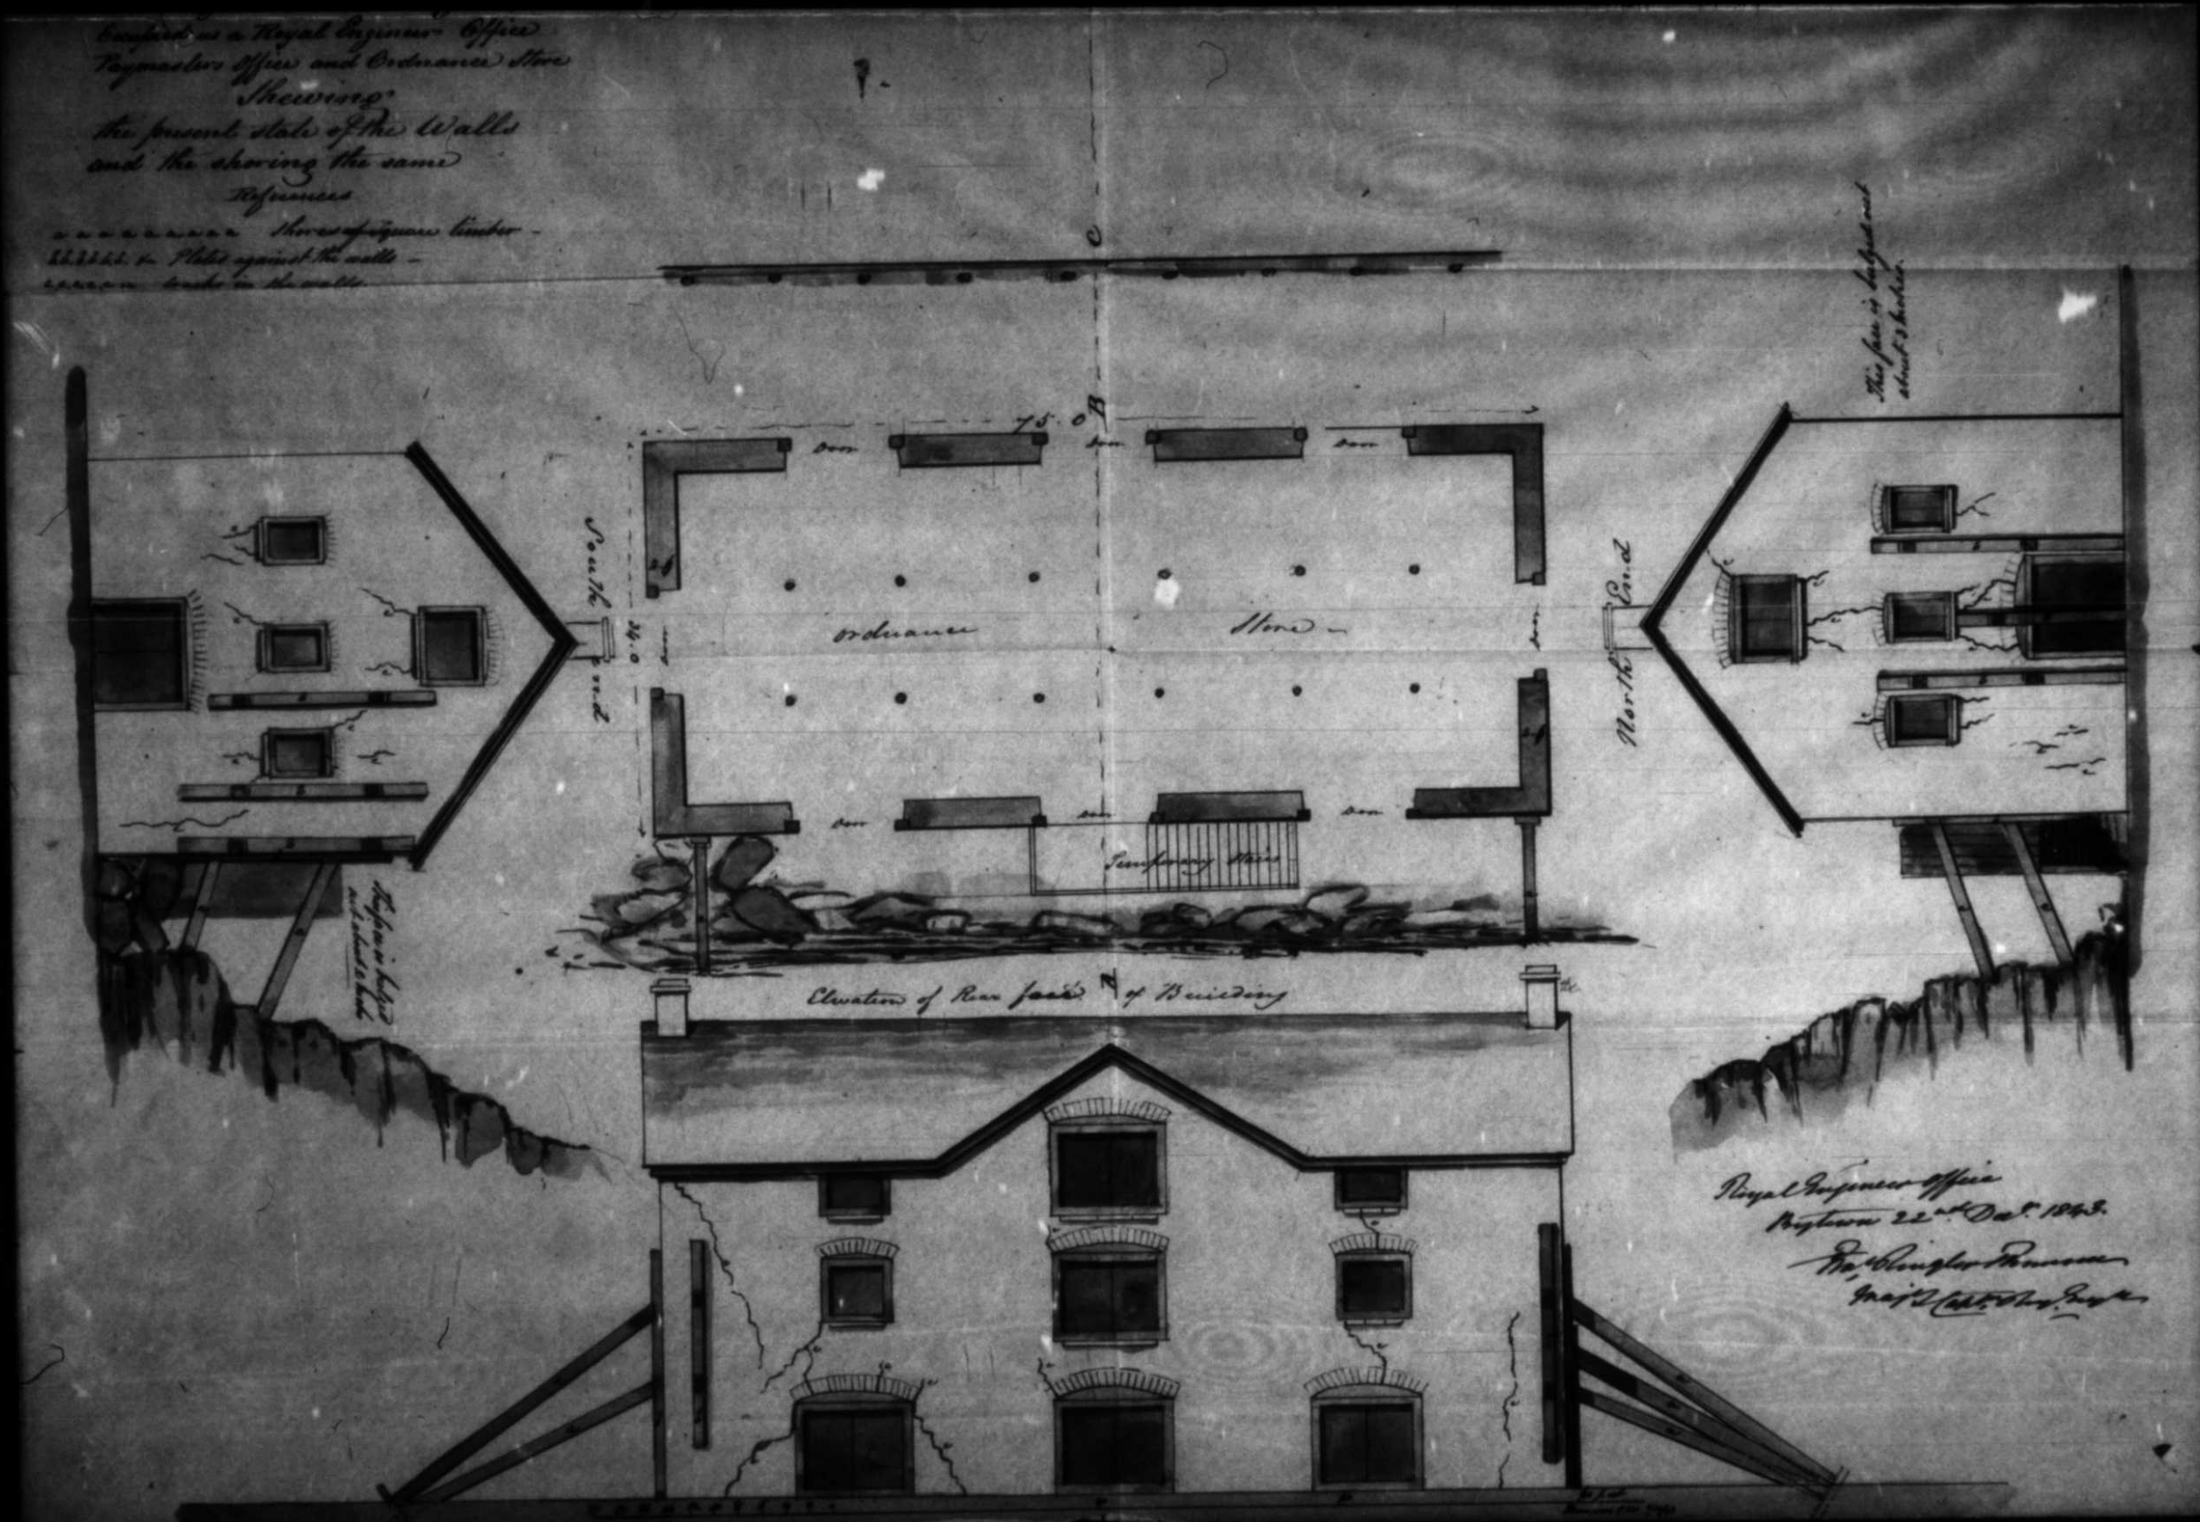
Occupied as a Royal Engineer Office
Paymasters Office and Ordnance Store
Shewing
the present state of the Walls
and the shoring the same
References
Shores of square timber
Plates against the walls
tracks in the walls
75.0
Door
Ordnance
Store
South End
North End
Temporary Stairs
Elevation of Rear face of Building
This face is bulged out about 3 inches
Royal Engineer Office
Bytown 22nd Decr. 1843.